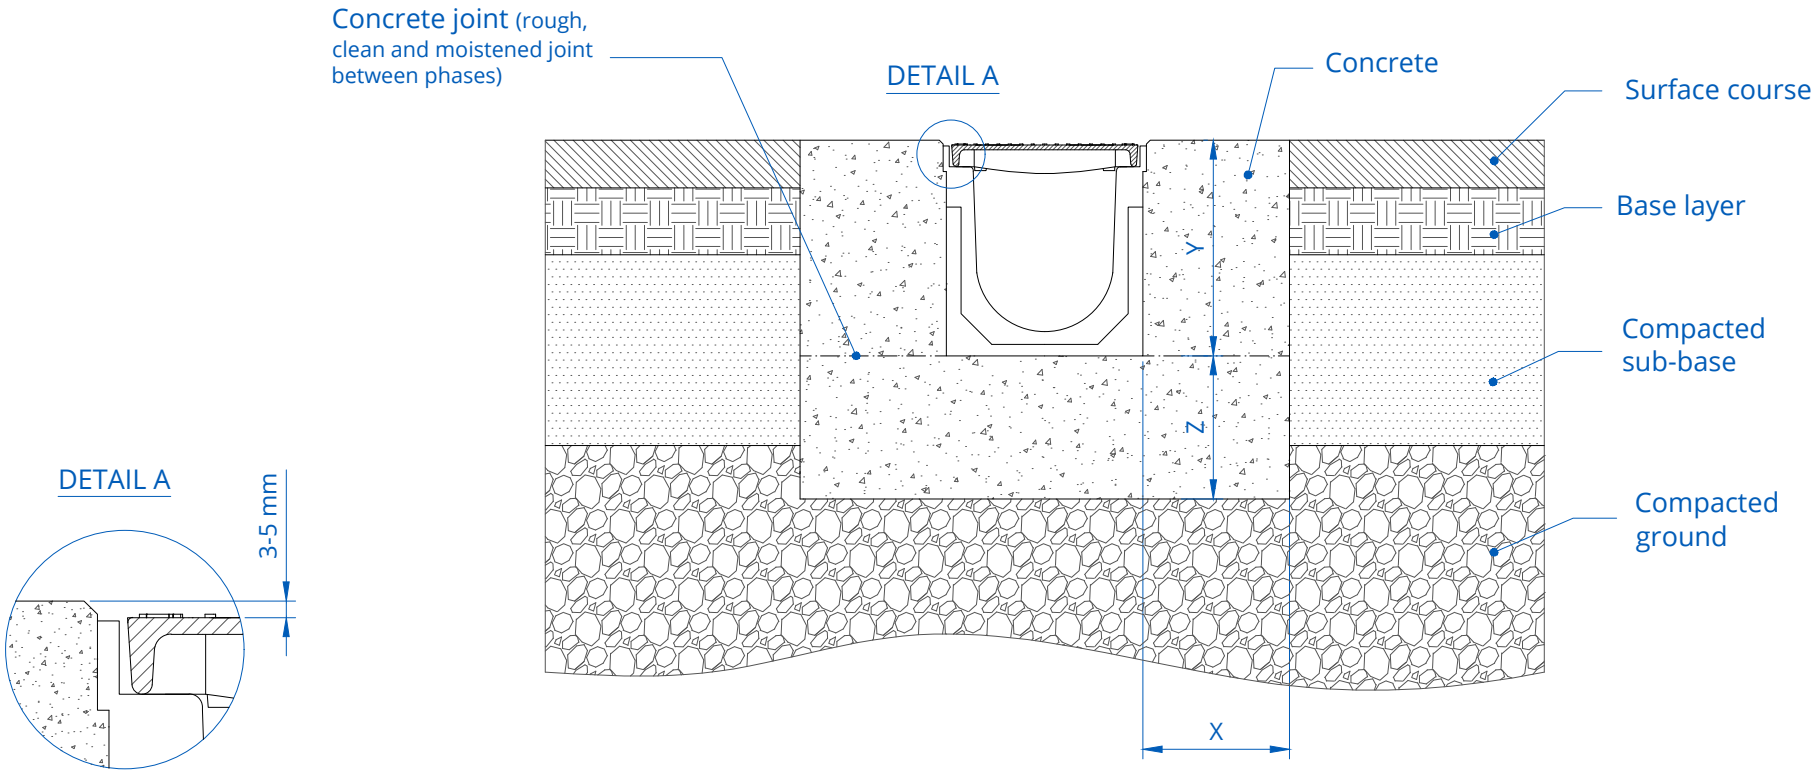


LOAD CLASS EN 1433 Standard		A15	B125	C250	D400	E600	F900
TYPE OF CONCRETE ACI 318					C-25 (X0)	C-25 (X0)	C-25 (X0)
MINIMUM DISTANCES (in.)	X				4"[150]	8"[200]	8"[200]
	Y				channel height + grid + 0.1"-0.2"	channel height + grid + 0.1"-0.2"	channel height + grid + 0.1"-0.2"
	Z				4"[150]	8"[200]	8"[200]

Installation minimal conditions. For more details, see installation instructions. It is the customer's responsibility to make sure that installation instructions are compatible with the type of soil.

Installation type:
ASPHALT
longitudinal to the traffic direction

Load class:
D400 - E600 - F900

Channel type:
F100 K - F150 K - F200 K - F250 K

Review:
2024-02

ULMA

ulmaarchitectural.com